


SAMSUN İLİ, 19 MAYIS İLÇESİ, İSTİKLAL MAHALLESİ
3194 SAYILI YASANIN 18. MADDESİ İMAR UYGULAMASI
DÜZENLEME SINIR KROKİSİ

EK-16

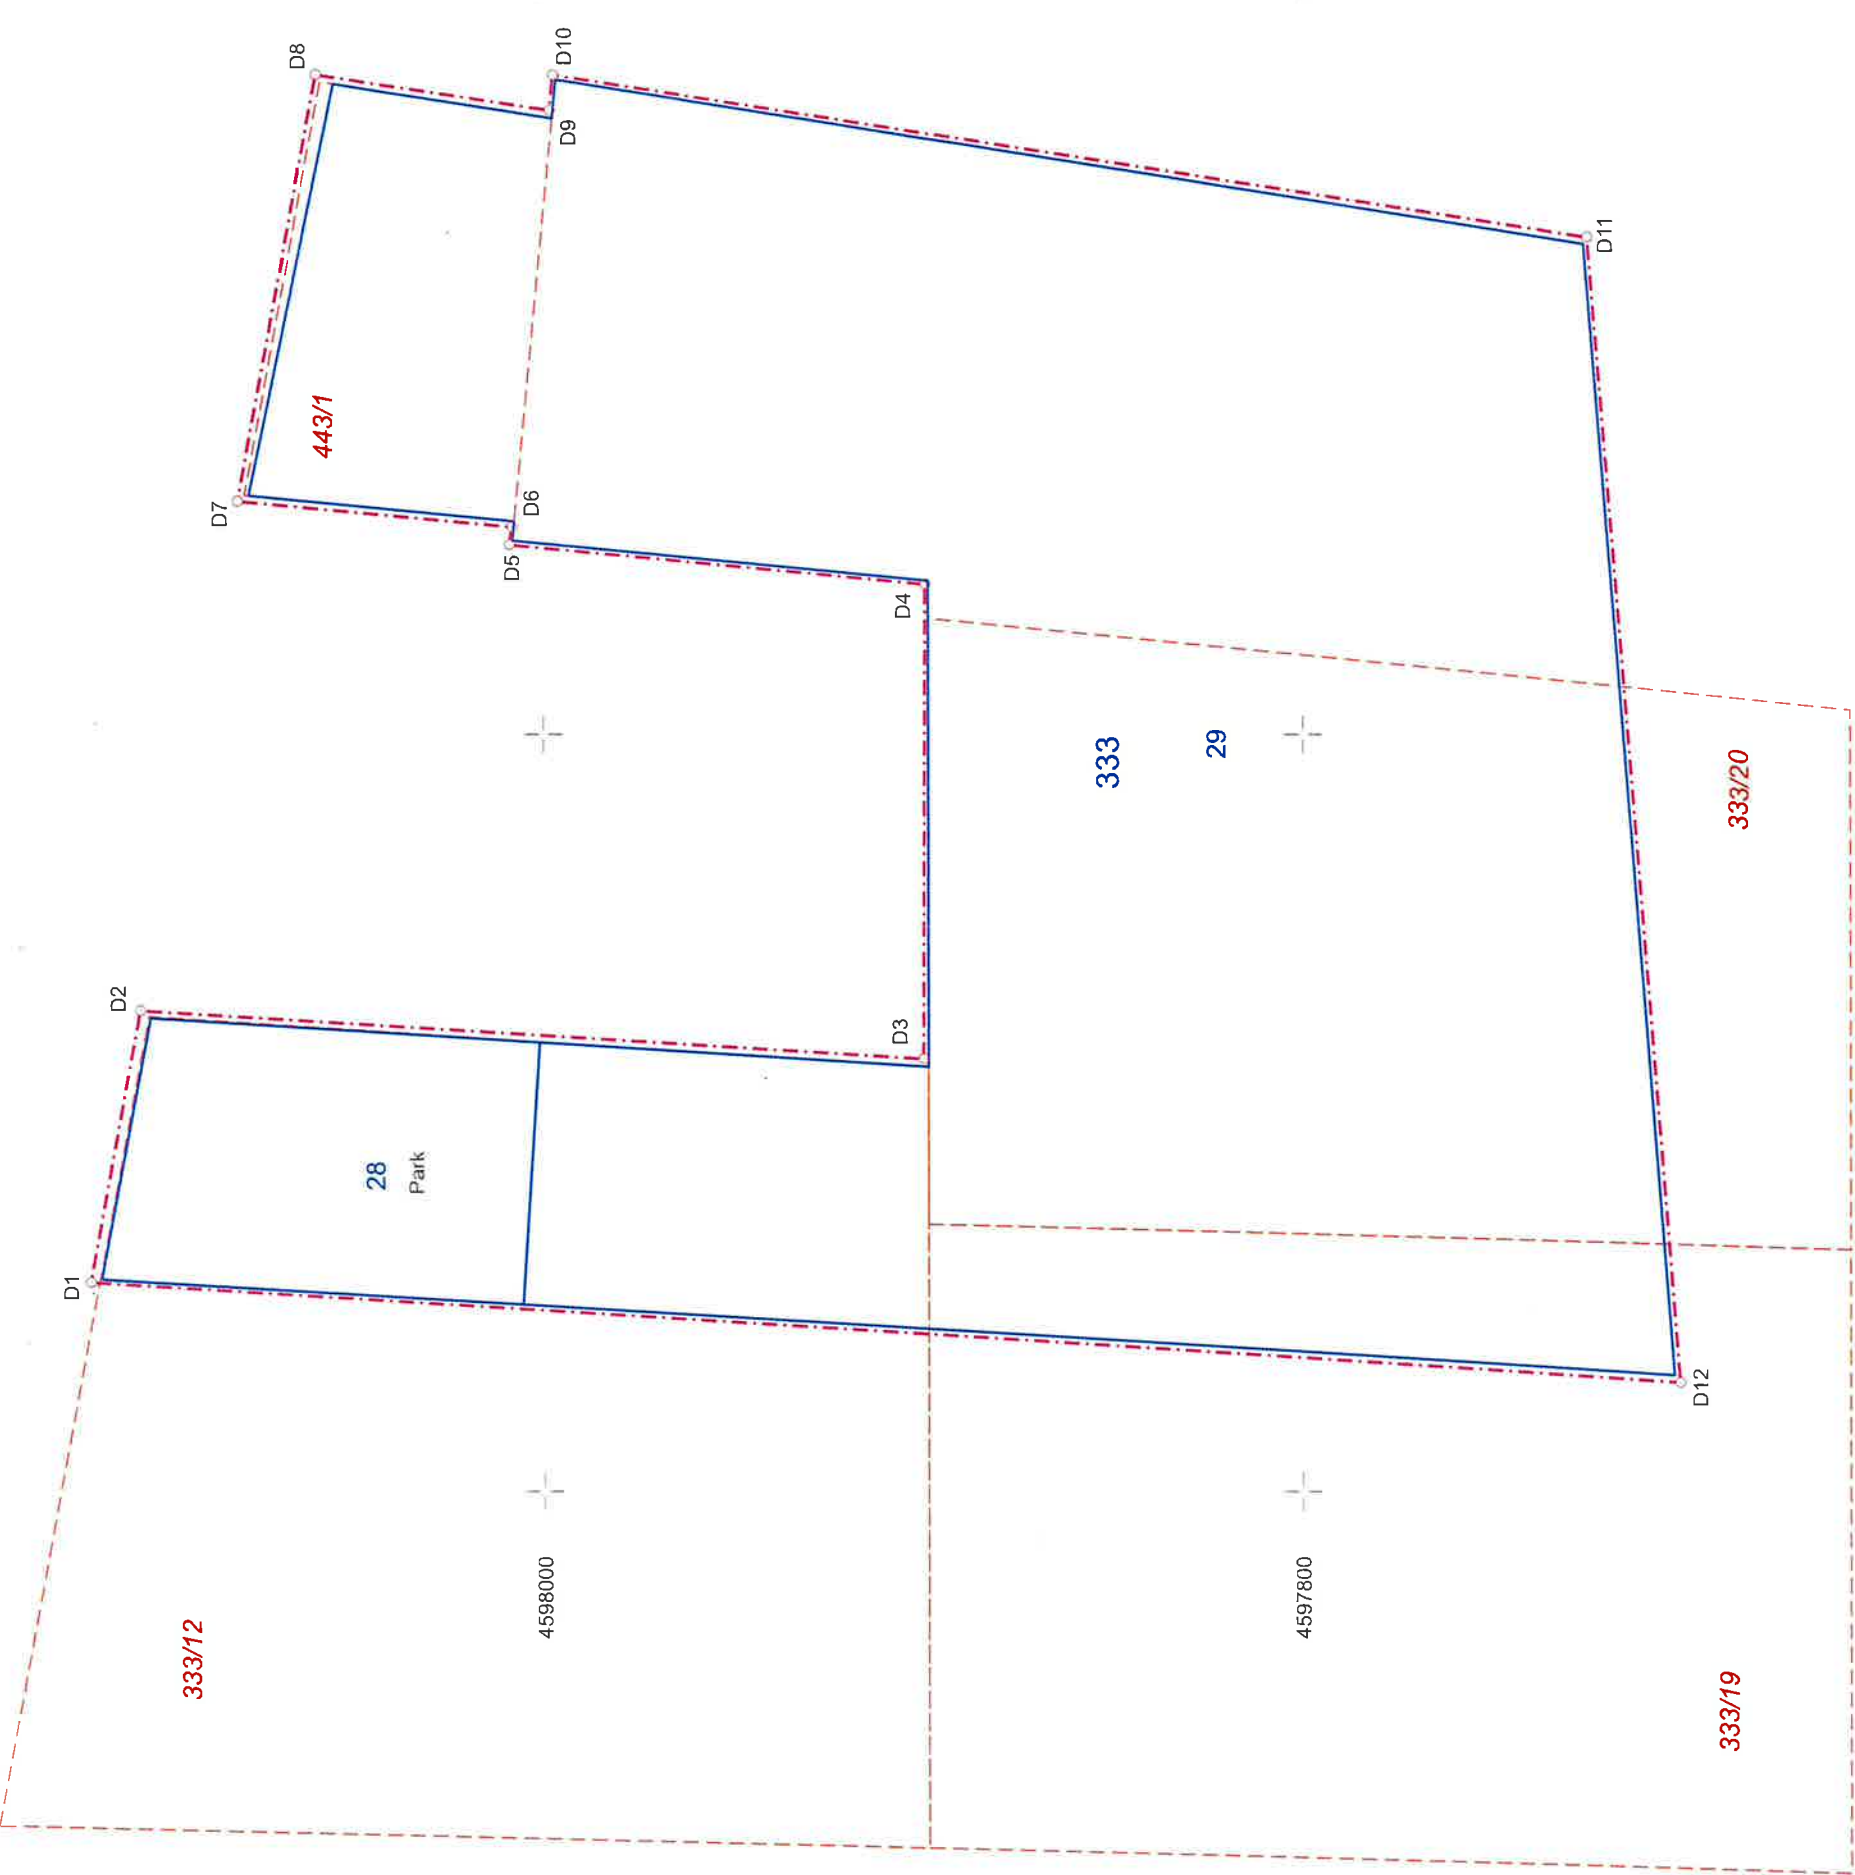

1/2000



4597600

509800

510000

Nokta No	Y	X
1	509655.00	4598119.81
2	509726.80	4598106.62
3	509713.87	4597899.98
4	509639.59	4597699.34
5	509850.01	4598008.89
6	509854.68	4598008.17
7	509861.50	4598080.55
8	509973.92	4598059.57
9	509964.40	4597997.97
10	509973.74	4597997.07
11	509931.18	4597725.35
12	509628.89	4597700.31

Elipsoid Datum	GRS80
Bağılancık Epoku Projeksiyon	ITRF96
Dilim Orta Mird	2005.00 UTM (3) 36

Ada	Parsel	Noktalar	Hesap Alan
Düzenleme Sınırı		1,2,3,4,5,6,7,8,9,10,11,12	82955.00

ADI SOYADI	TARİH	İMZA	DÜZENLEYEN	UYGUNDUR		KADASTRO MÜD.
				BELEDİYE	KADASTRO MÜD.	
			KONTROL EDEN	ONAYLAYAN	KONTROL EDİLMİŞTİR.	

Harita Mühendisi
Harita Mühendisi

DÜZENLEME SINIRI
İMAR SINIRLARI
KADASTRO SINIRLARI